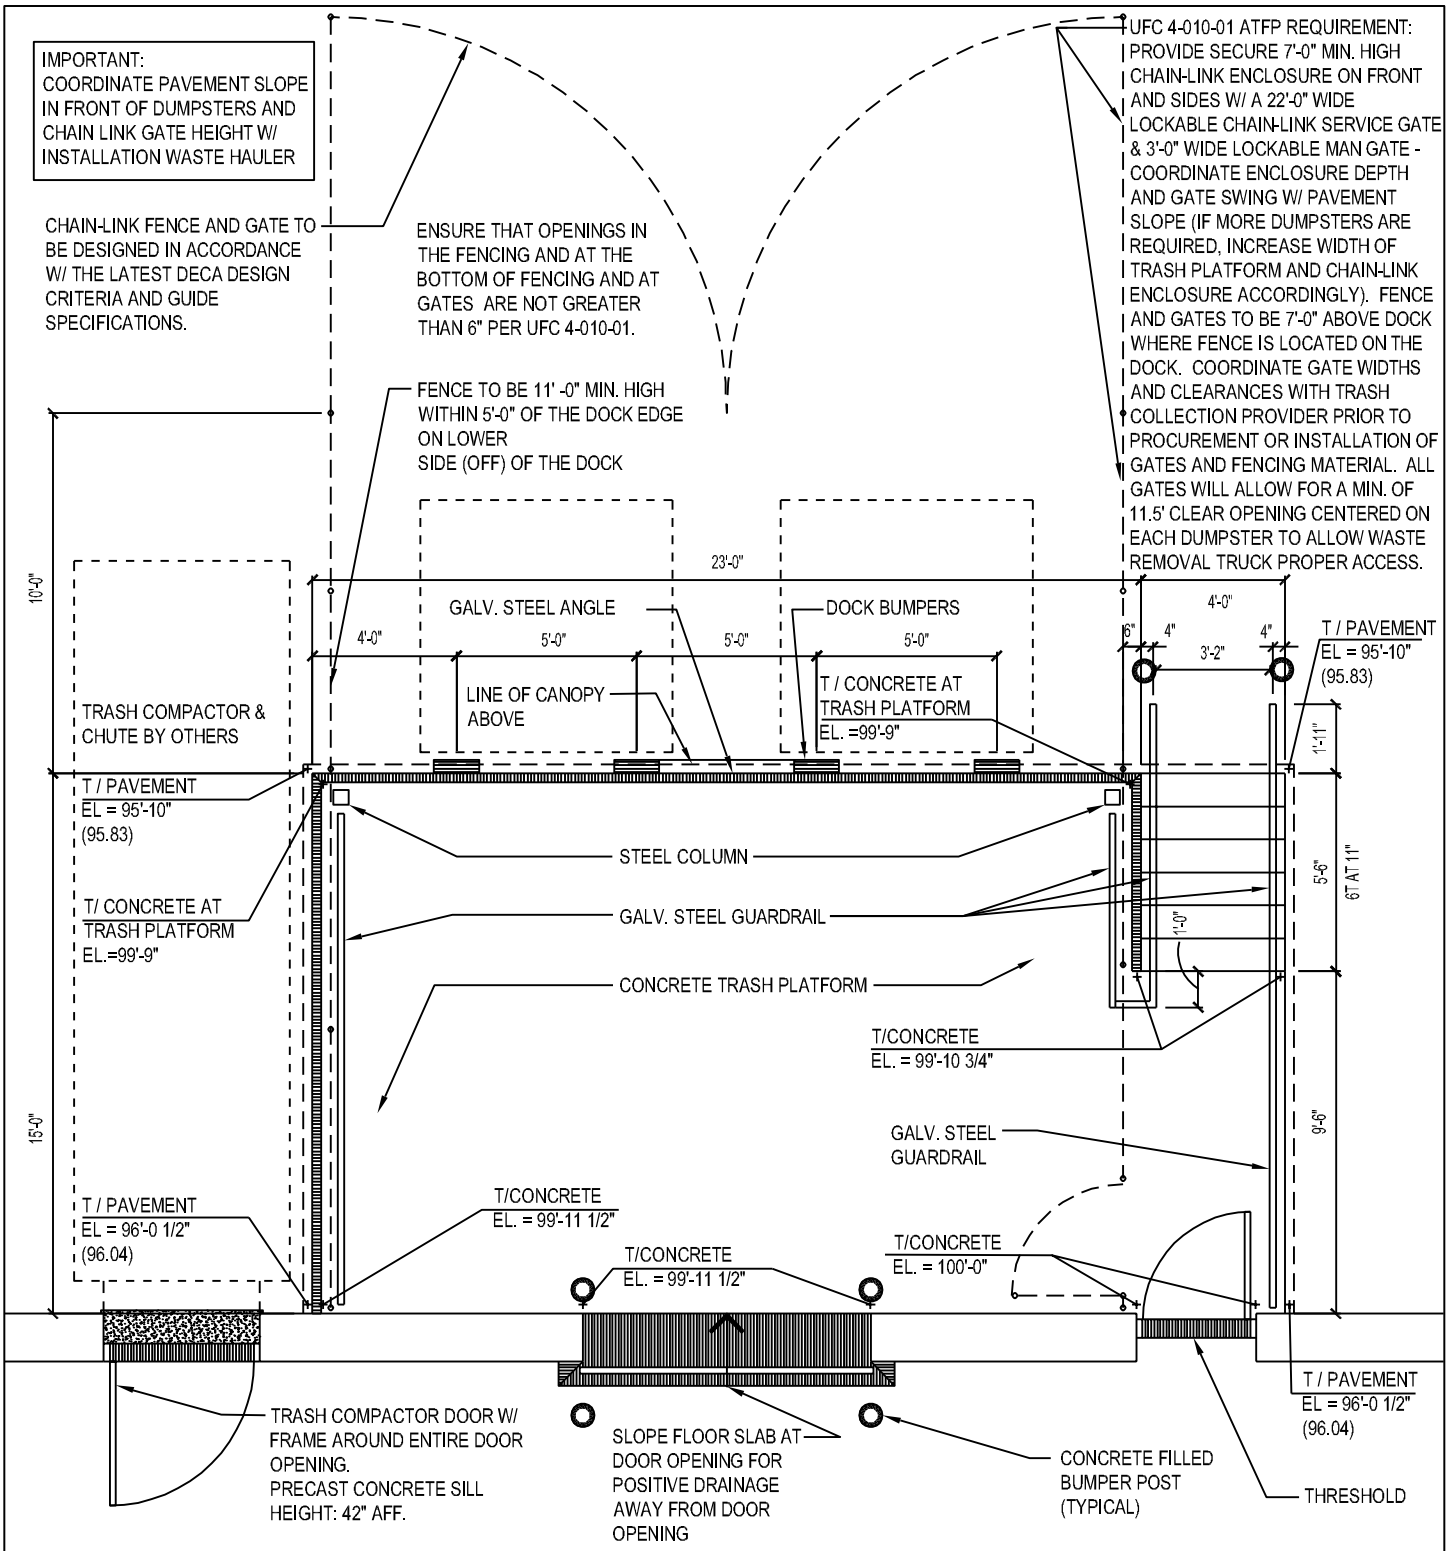

DESIGNER NOTE: QUANTITY OF DUMPSTERS SHALL BE AS IDENTIFIED IN "DECA'S STANDARDIZED SOLID WASTE INFRASTRUCTURE" DOCUMENT. IF COMMISSARY FACILITY IS AUTHORIZED TO USE A TRASH COMPACTOR, PROVIDE TRASH COMPACTOR DOOR AS IDENTIFIED IN THIS DESIGN STANDARD PLATE AND INCLUDE SHEET METAL TRASH CHUTE ENCLOSURE IN CONTRACT DOCUMENTS. COORDINATE ELECTRICAL REQUIREMENTS WITH TRASH COMPACTOR MANUFACTURER.

DATE	DEFENSE COMMISSARY AGENCY DIRECTORATE OF ENGINEERING FORT LEE, VIRGINIA - LACKLAND AFB, TEXAS		DESIGN STANDARD
JUN 2022	TITLE EXTERIOR TRASH PLATFORM	REF. REV.	111300-03